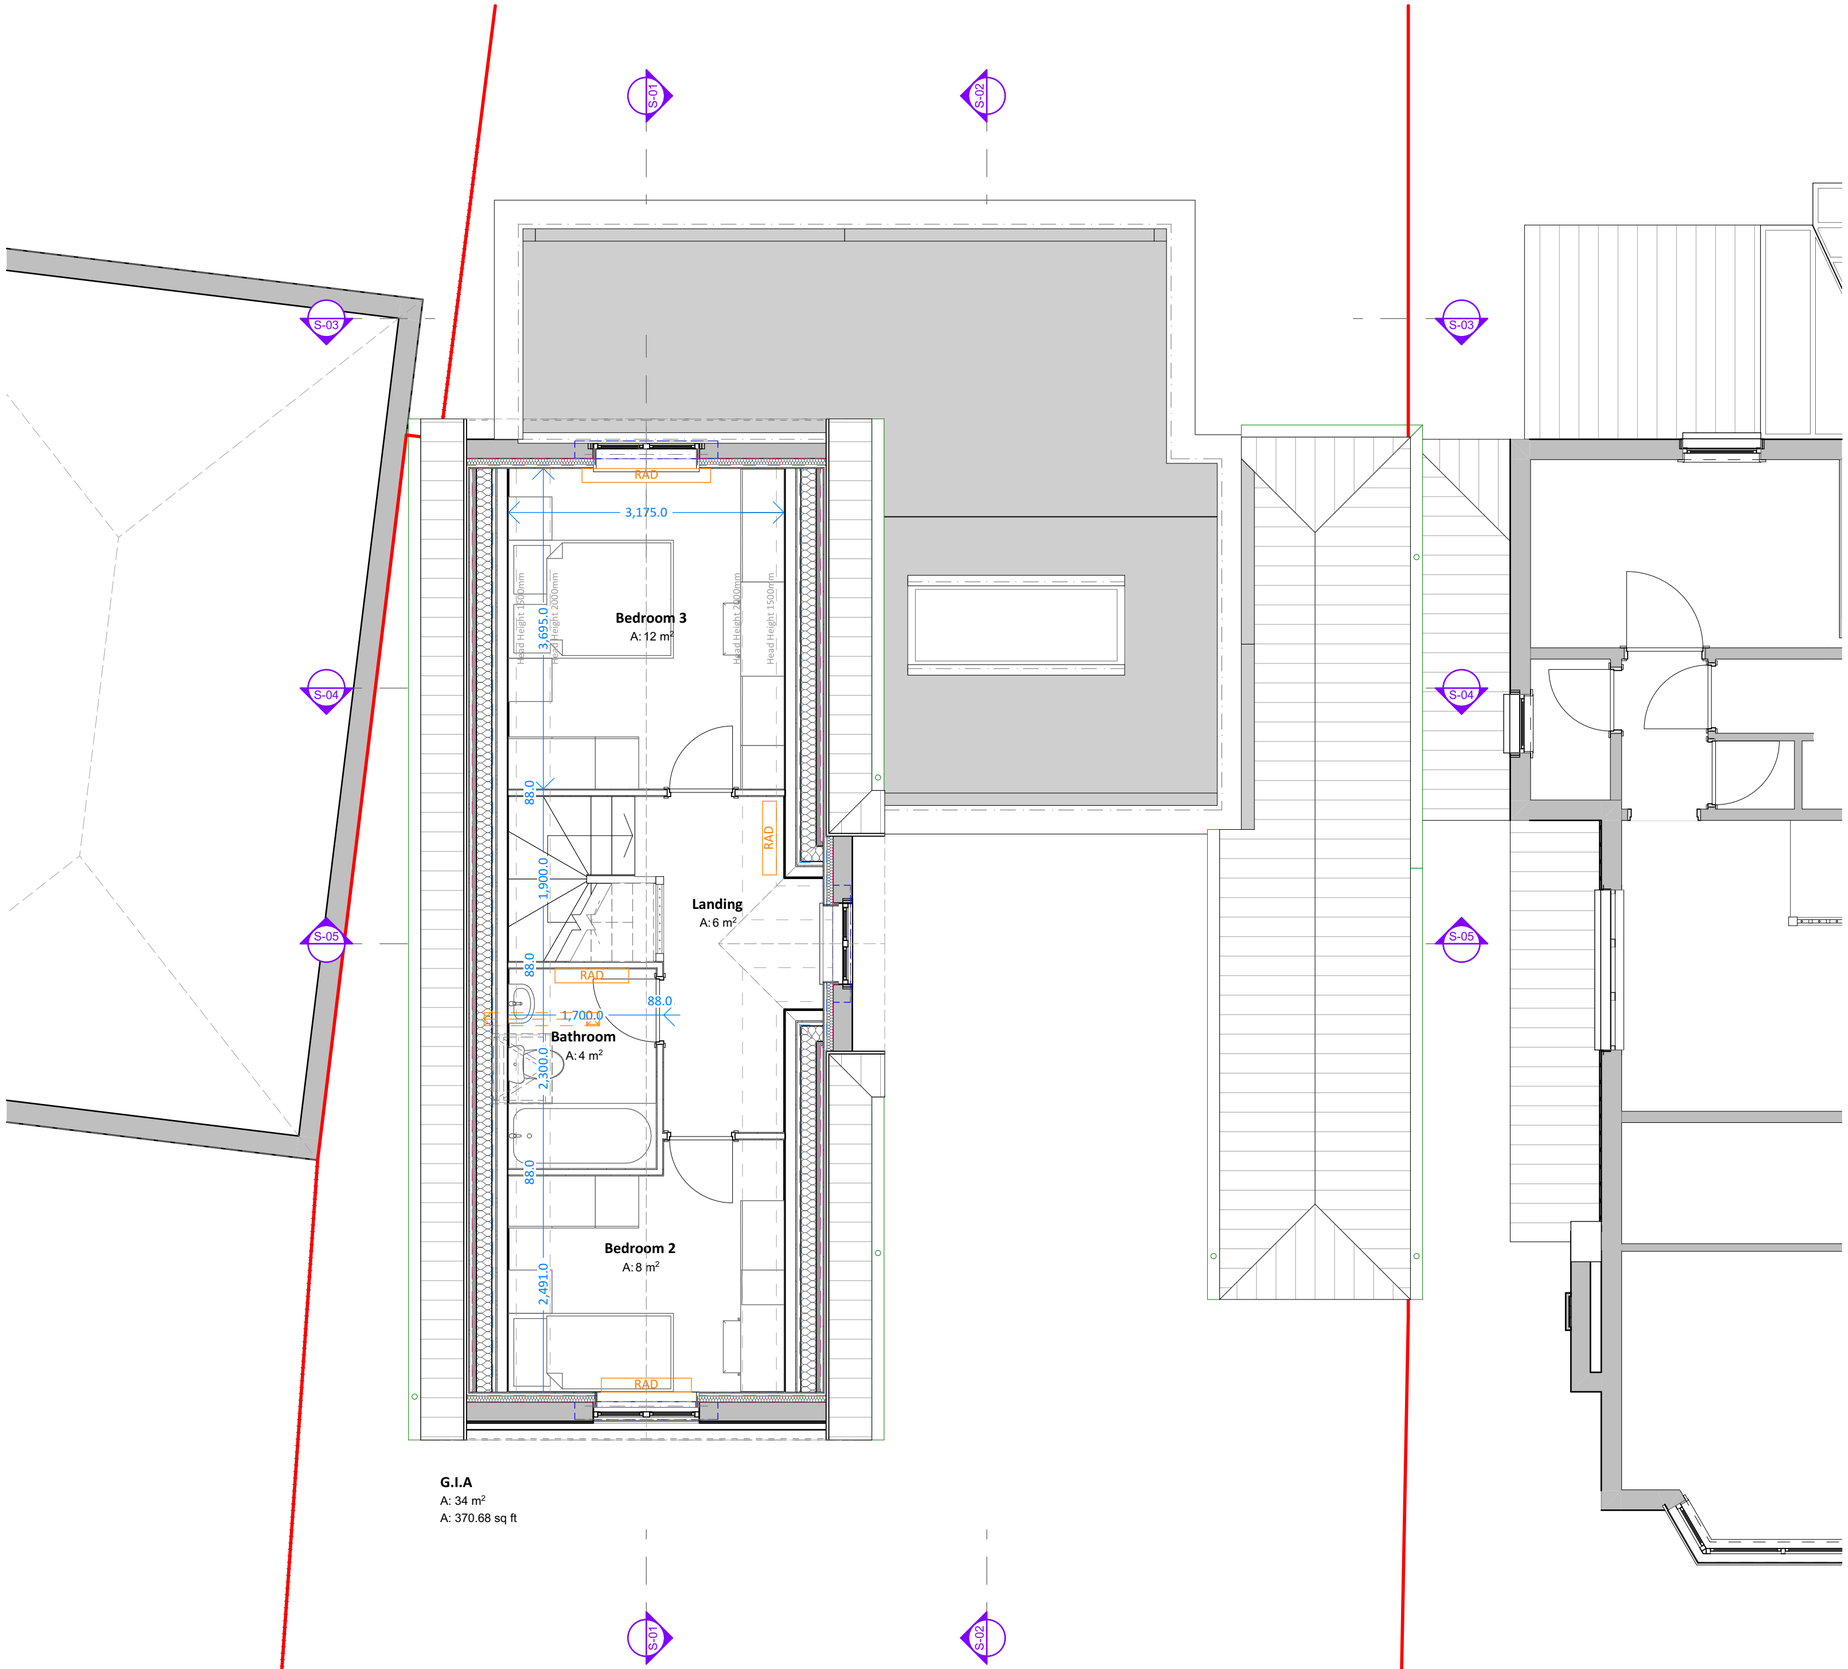

1. First Floor 1:50

Date	Issue Name	Chg ID	Chg Name	By	Chk
02/11/2022	Construction			RK	
21/05/2021	Construction	Ch-03	Rooflight added	RK	
		Ch-02	Skylight added		
28/04/2021	Building Regulations			RK	

project
Coach House, Marlborough Avenue, Bromsgrove, B60 2PG

drawing
Proposed GA First Floor

issue no. & name
04, Construction

drawing no.
21_1892_008

rev.
03

drawn
RK

scale
1:50 @A2

date
09-02-2021

RK Design
phone: 07939028112
e-mail: info@robertkerrdesign.co.uk
website: www.robertkerrdesign.co.uk

The contractor is responsible for checking dimensions, tolerances and references. Any discrepancy to be verified with the Architect before proceeding with the works.
Where an item is covered by drawings to different scales the larger scale drawing is to be worked to.
Contractors do not scale drawing, figured dimensions to be worked to in all cases. All dimensions to be checked on site before fabrication.
RK Design Limited T/A RK Design, Company Number 10006371, 84-90 Market Street, Cannock, WS12 1AG, UK