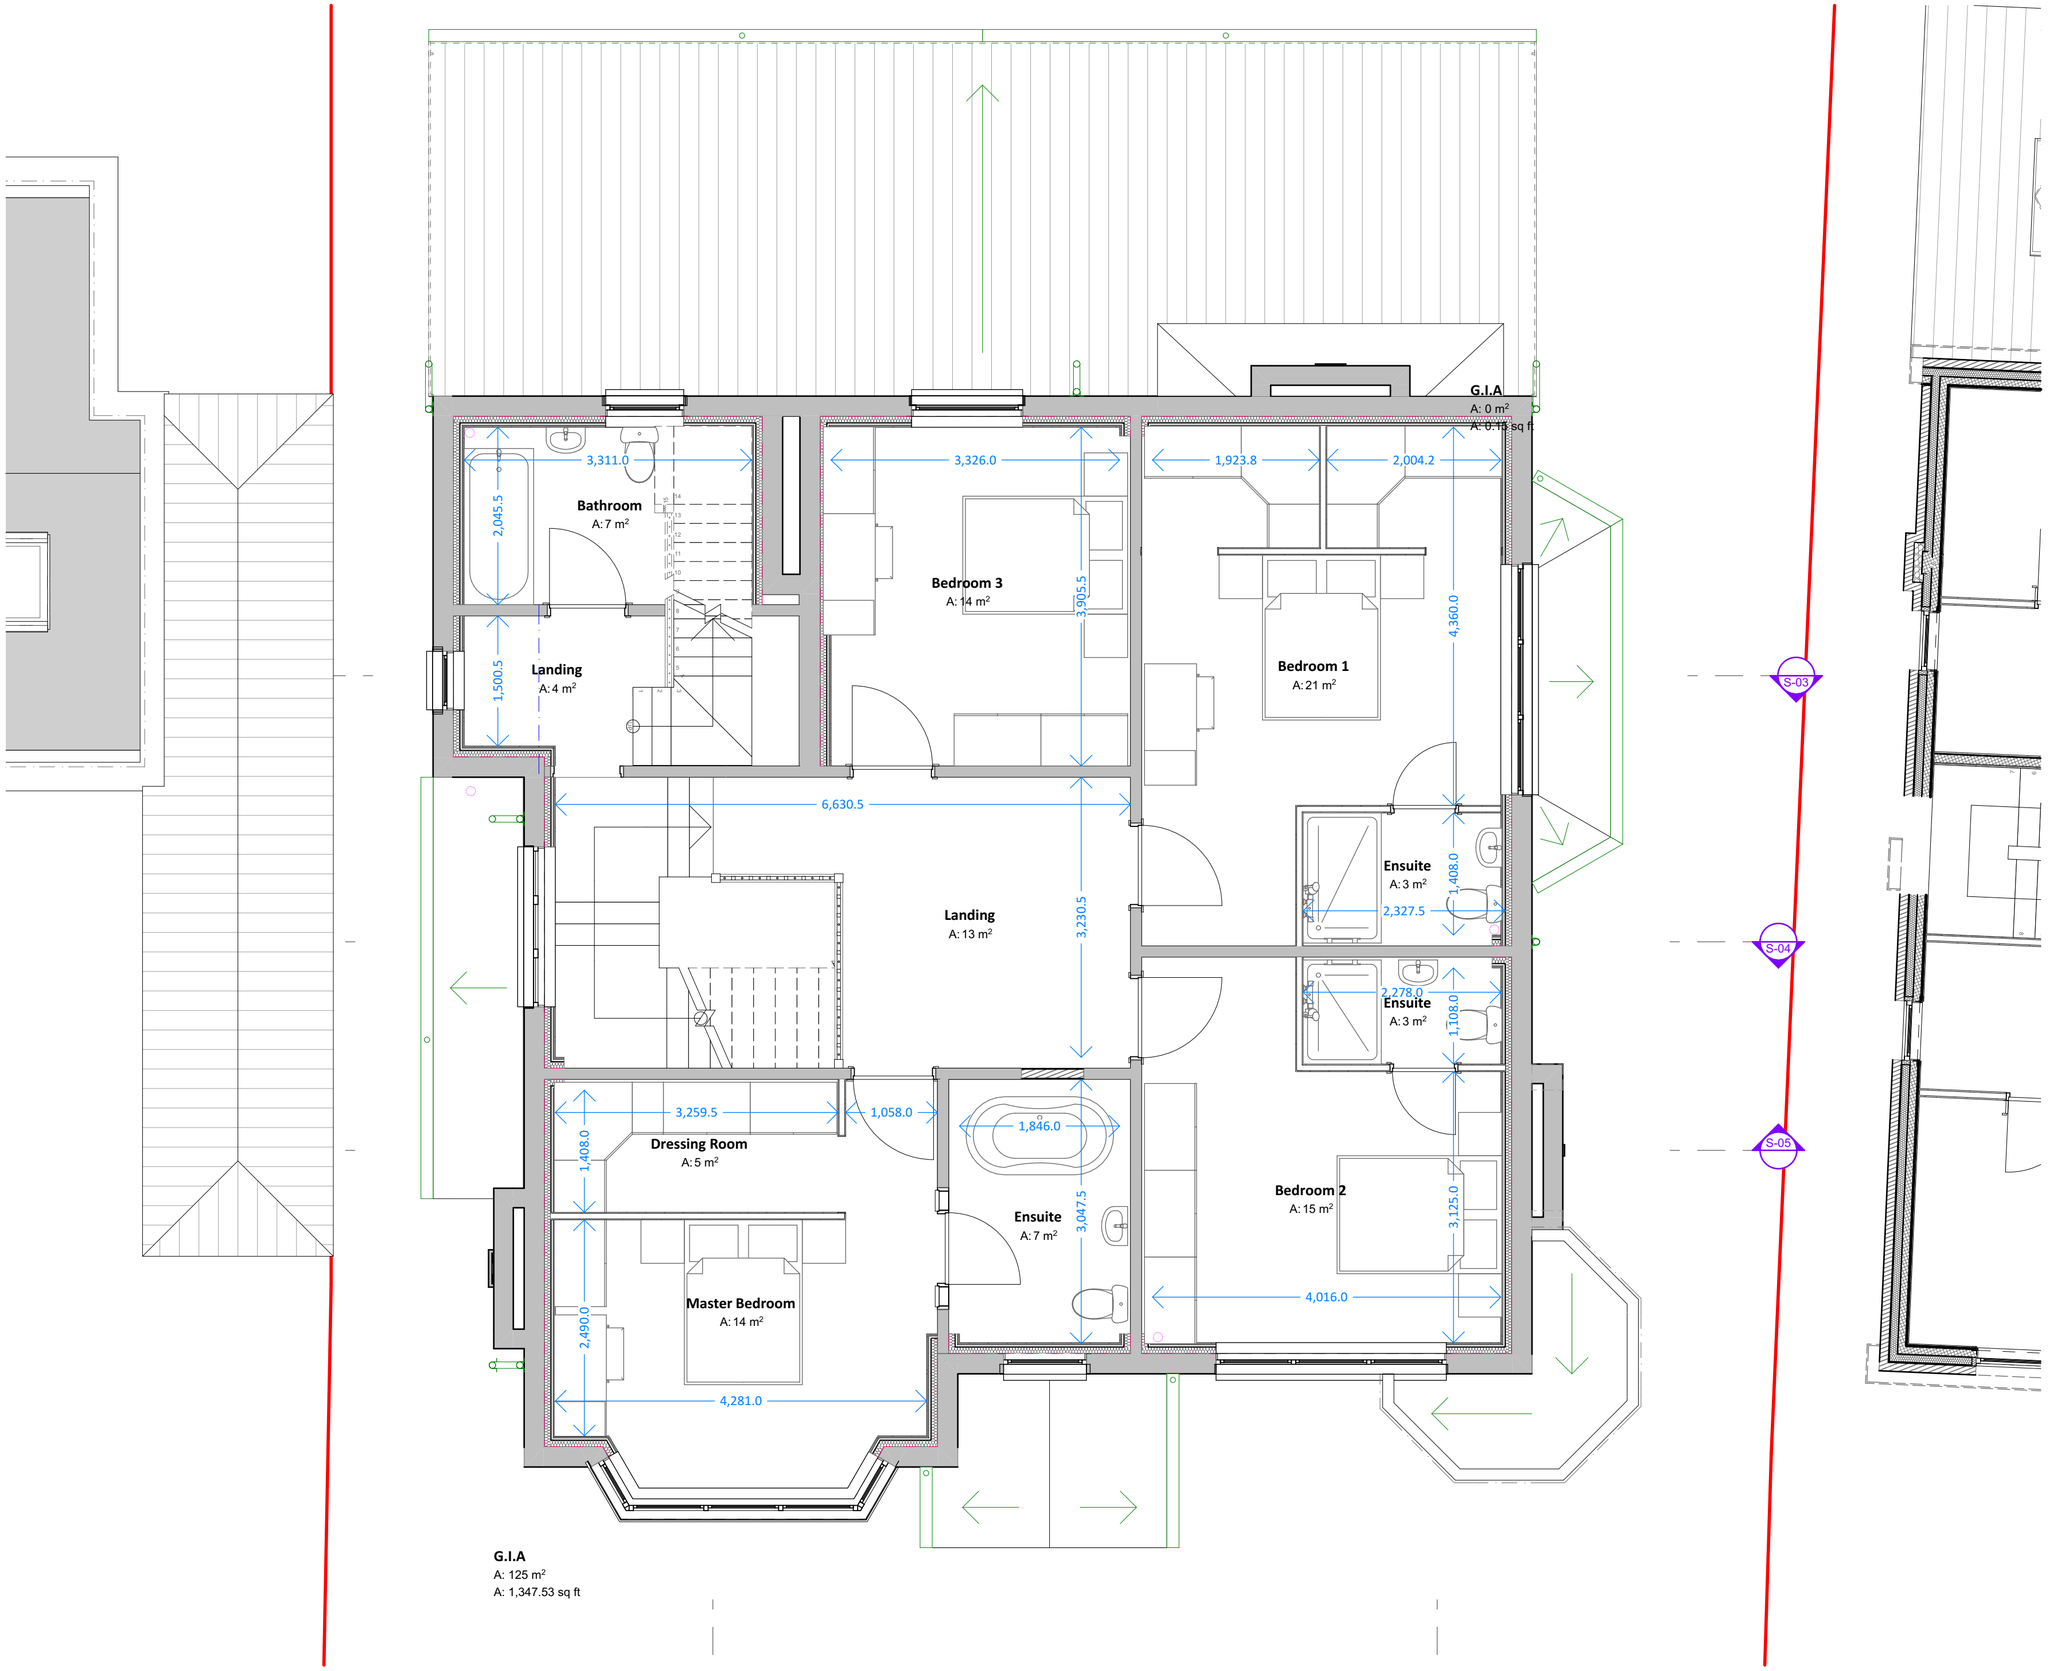

G.I.A
A: 125 m²
A: 1,347.53 sq ft

1. First Floor 1:50

Date	Issue Name	Chg ID	Chg Name	By	Chk
30/01/2023	Construction			RK	

project
7 Marlborough Avenue,
Bromsgrove, B60 2PG

drawing
Proposed GA First Floor

issue no. & name
01,
Construction

drawing no.
21_1893_006

rev.
01

drawn
RK

scale
1:50 @A2

date
09-02-2021

The contractor is responsible for checking dimensions, tolerances and references. Any discrepancy to be verified with the Architect before proceeding with the works.
Any discrepancy between drawings and specification to be verified with the Architect before proceeding with the works.
Contractors do not scale drawing. Figured dimensions to be worked to in all cases. All dimensions to be checked on site before fabrication.
© Copyright reserved / RK Design

RK Design
phone: 07932928112
e-mail: info@robertkentdesign.co.uk
website: www.robertkentdesign.co.uk
RK Design Limited / RK Design , Company Number: 10506731, 34-35 Market Street, Cannock, WS11 1AG, UK