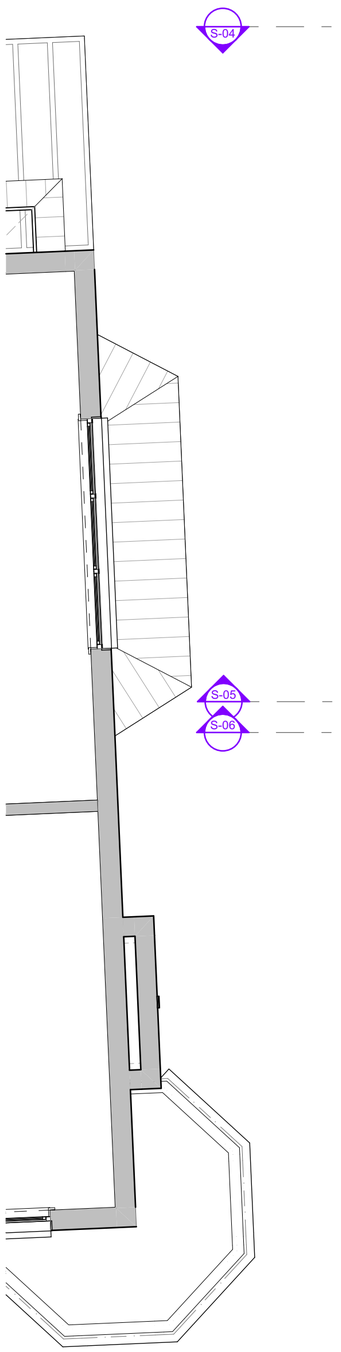

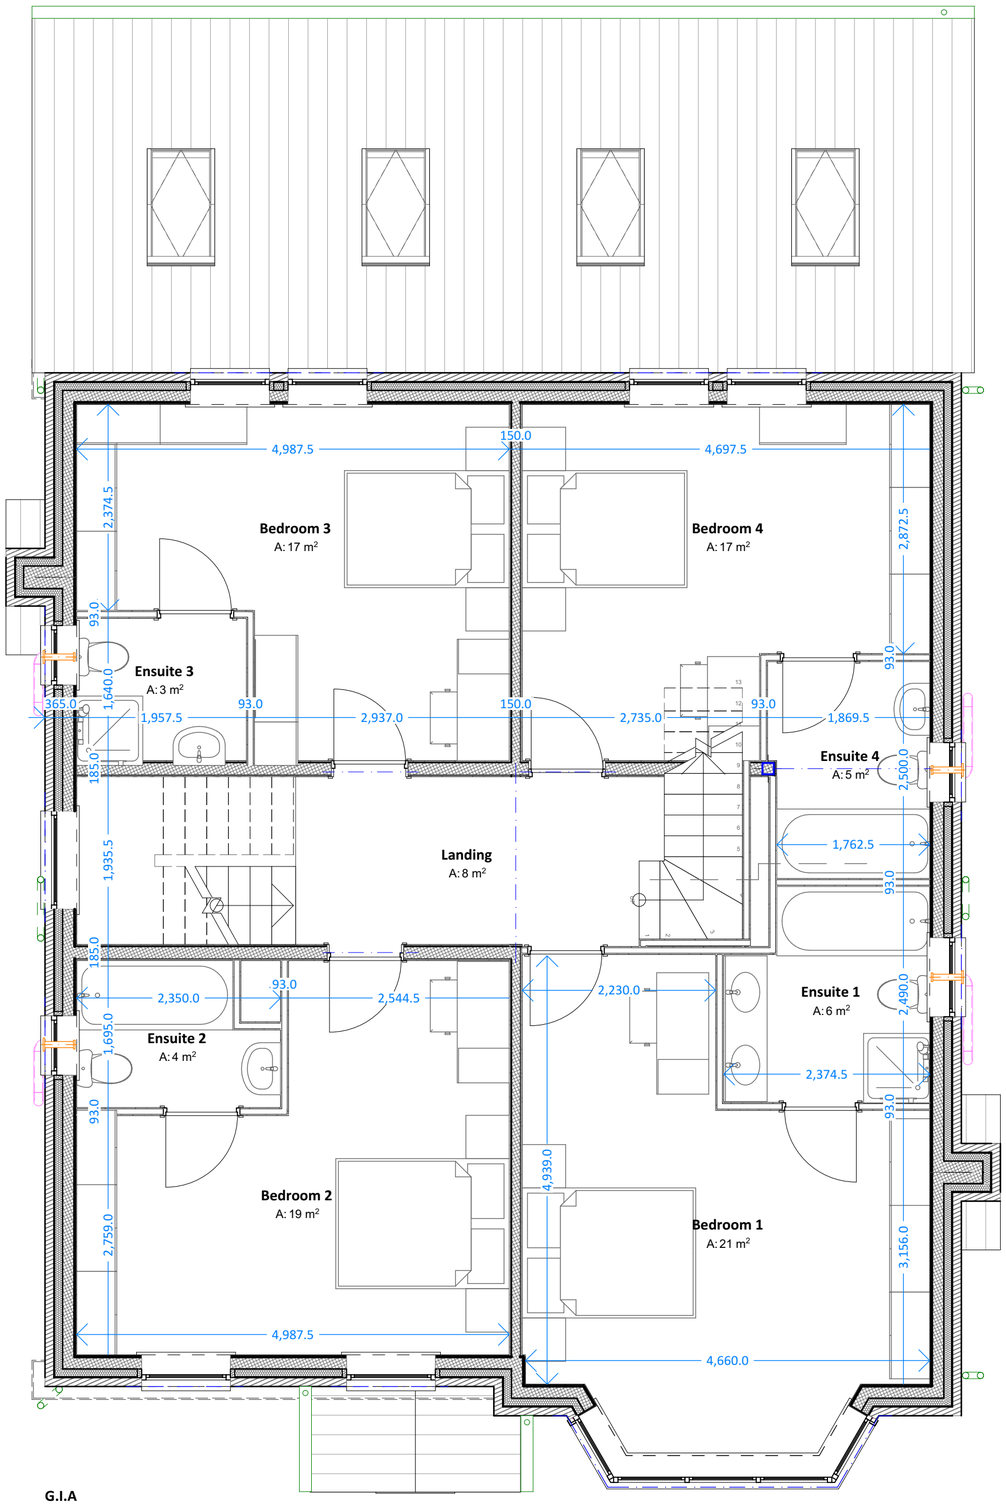

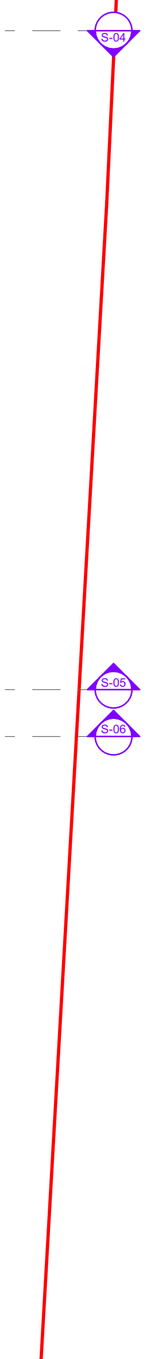

G.I.A
A: 113 m²
A: 1,220.71 sq ft

1. First Floor 1:50

Date	Issue Name	Chg ID	Chg Name	By	Chk
01/11/2022	Construction				
18/05/2022	Building Control			RK	

project
9 Marlborough Avenue,
Bromsgrove, B60 2PG

drawing
Proposed GA First Floor

issue no. & name
02,
Construction

drawing no.
21_1894_008

rev.
02

drawn
RK

scale
1:50 @A2

date
01-06-2021

RK Design
phone: 07939038117
email: info@rkdesign.co.uk
website: www.robertkentdesign.co.uk
Robert Kent Design Limited 10164 Design, Company Number: 10164771, 64-66 Market Street, Cannock, WS11 1AG, UK

The contractor is responsible for checking dimensions, tolerances and references. Any discrepancy to be verified with the Architect before proceeding with the works.
Where dimensions are missing, please contact the Architect. Figured dimensions are to be used in all cases.
Contractors do not scale drawing. Figured dimensions to be worked to in all cases. All dimensions to be checked on site before fabrication.